FLOR - A - MAR SECTION 15-A

BEING A SUBDIVISION OF A PORTION OF SECTION 7, TOWNSHIP 28 S, RANGE 16 E.

PASCO COUNTY, FLA.

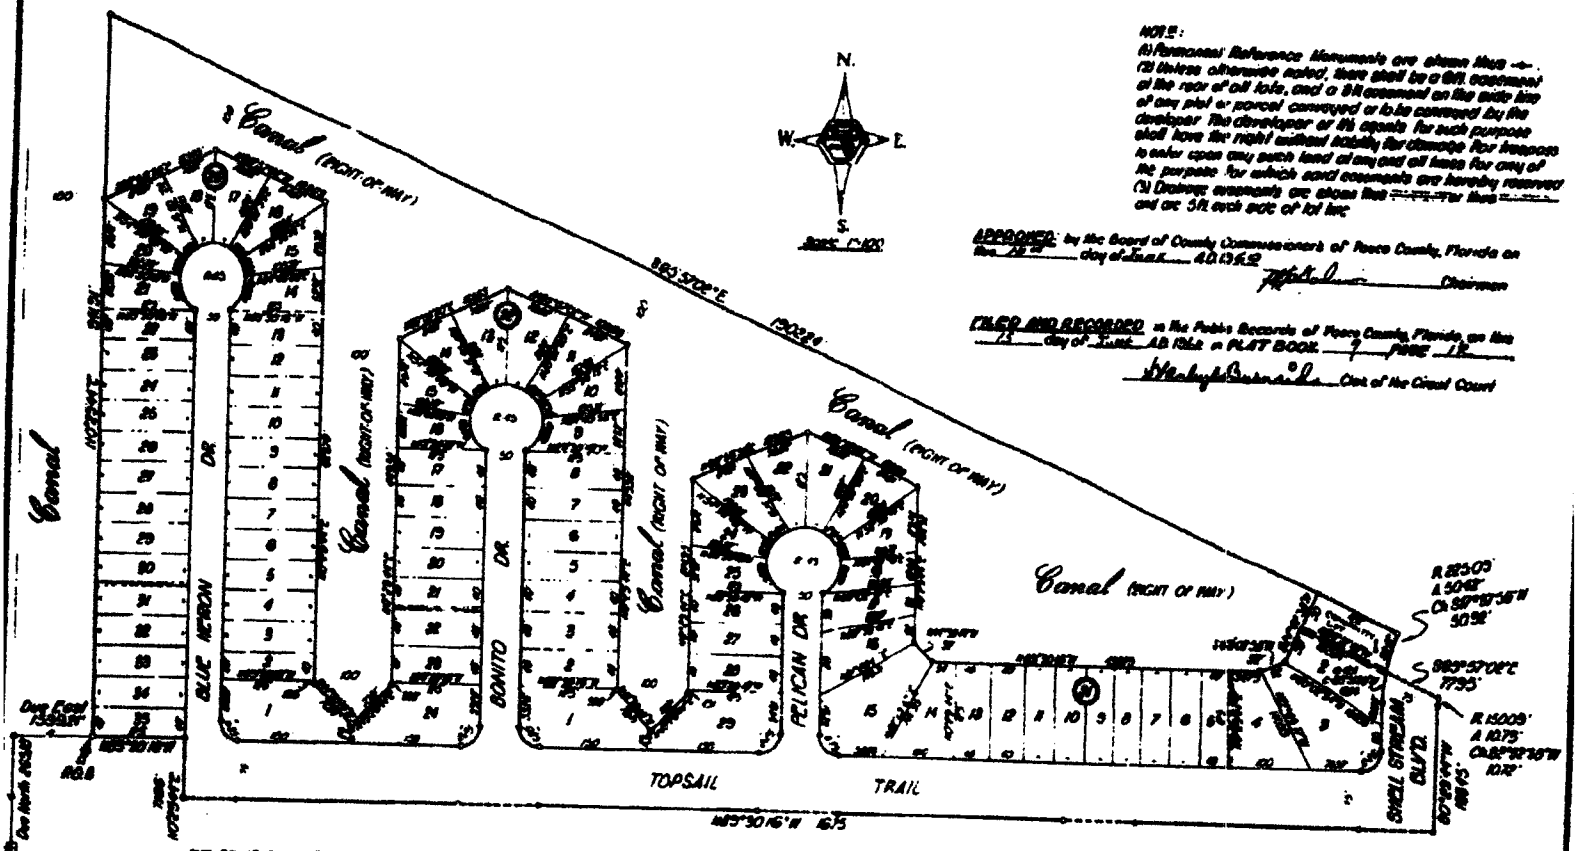

NOTE:
(1) Permanent Reference Monuments are shown thus —.
(2) Unless otherwise noted, there shall be a 6ft easement at the rear of all lots, and a 3ft easement on the side line of any plat or parcel conveyed or to be conveyed by the developer. The developer or his agents for such purpose shall have the right without liability for damage for trespass to enter upon any such land at any and all times for any of the purposes for which said easements are hereby reserved.
(3) Drainage easements are shown thus ——— and are 5ft each side of lot line.

APPROVED by the Board of County Commissioners of Pasco County, Florida on this 28th day of June A.D. 1960.

Chairman

FILED AND RECORDED in the Public Records of Pasco County, Florida on this 7th day of June A.D. 1960 in PLAT BOOK 7 PAGE 12

Clerk of the Circuit Court

AND BEING FURTHER DESCRIBED AS: From the Southeast Corner of Section 7, Township 28 South, Range 16 East, Pasco County, Florida, run thence East 1585.91' to a Point of Beginning; thence N0°29'44"E 941.91'; thence S65°57'02"E 1902.24'; thence by a curve to the left, Radius 285.03' Arc 50.48', Chord S70°57'58"E 77.95'; thence run a compound curve to the left Rad. = 15009' Arc 10.73' Chord S89°33'39"W 10.73' thence S0°26'44"W 1015', thence N89°30'16"W 615', thence N0°29'44"E 1015' to the Point of Beginning.

DEDICATION: The undersigned hereby certifies that it is the owner of the above described tract of land hereby platted as FLOR-A-MAR SECTION 15-A and that it dedicates to the public, all streets and canals shown hereon however the dedication of the canals shown hereon shall in no way give any person right to access over the non submerged or upland property.

FLOR-A-MAR DEVELOPMENT CORPORATION

Robert A. Fye Secretary

Signed sealed and delivered in the presence of:

Witness Witness

State of Florida)
County of Pasco)

I hereby certify that on this 13th day of June A.D. 1960, before me personally appeared EDWARD A. RUHLAND and ROBERT A. FYE, respectively President and Secretary of the above Corporation, to me known to be the persons described in and who executed the foregoing conveyance and acknowledged to and severally acknowledged the execution thereof to be their free act and deed for the uses and purposes therein expressed, and that they affixed thereto the official seal of said corporation and that said instrument is the act and deed of said corporation.

Witness my hand and official seal at New Port Richey, the County of Pasco, the State of Florida, the day and year aforesaid.

My Commission expires August 3rd 1963

Notary Public State of Florida at large

SURVEYOR'S CERTIFICATE: I hereby certify that on this 7th day of June A.D. 1960 the required monuments (P.R.M.) were set as indicated and angles, bearings and dimensions are correct.

C. Frank Deal and Associates

Fla Engineer's Reg'n No. 3856

Fla Surveyor's Reg'n No. 897